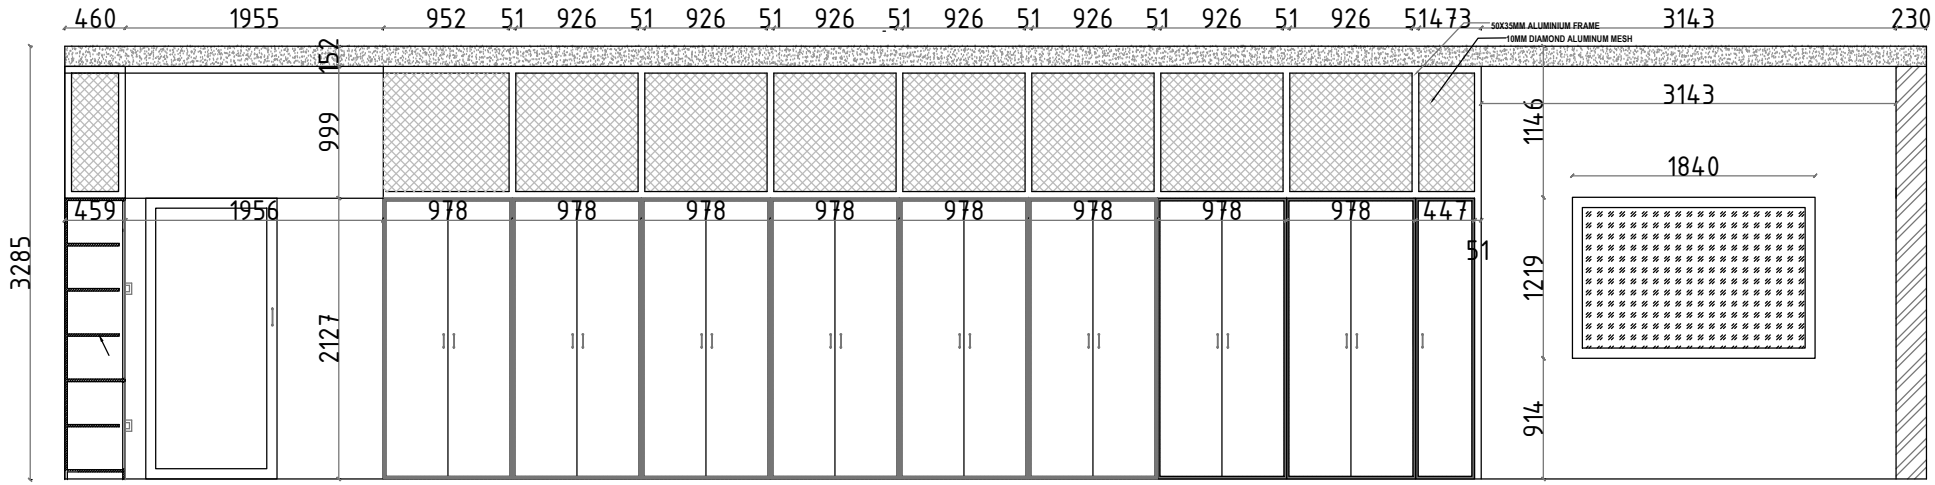

SECTION -AA

PROPOSED INTERIOR LAYOUT FOR

oriental insurance

TRICHY.

DRAWING TITLE : SECTION -AA

- [ ] ADVANCE COPY
- [ ] SCHEME LEVEL
- [x] FINAL COPY
- [ ] TENDER COPY

DRAWN : SUMATHI.V	SCALE : NTS
CHKD : V.J.S	DATE : 19-04-2016
JOB NO : 41-445-10AD	SHEET NO : 06
REVISION NO: 00	
CADD DOWN-E-DRIVE-41-INTERIOR...	

jana [redacted]
[redacted] Kamak
Architects

New No : 16,(Old No : C-154)First Floor, Sixth cross,East Extension,Thillai Nagar, Trichirapalli - 620 018, Tamil Nadu.

e.mail:jana_horizon@yahoo.co.in

HORIZON
Architects&Associates