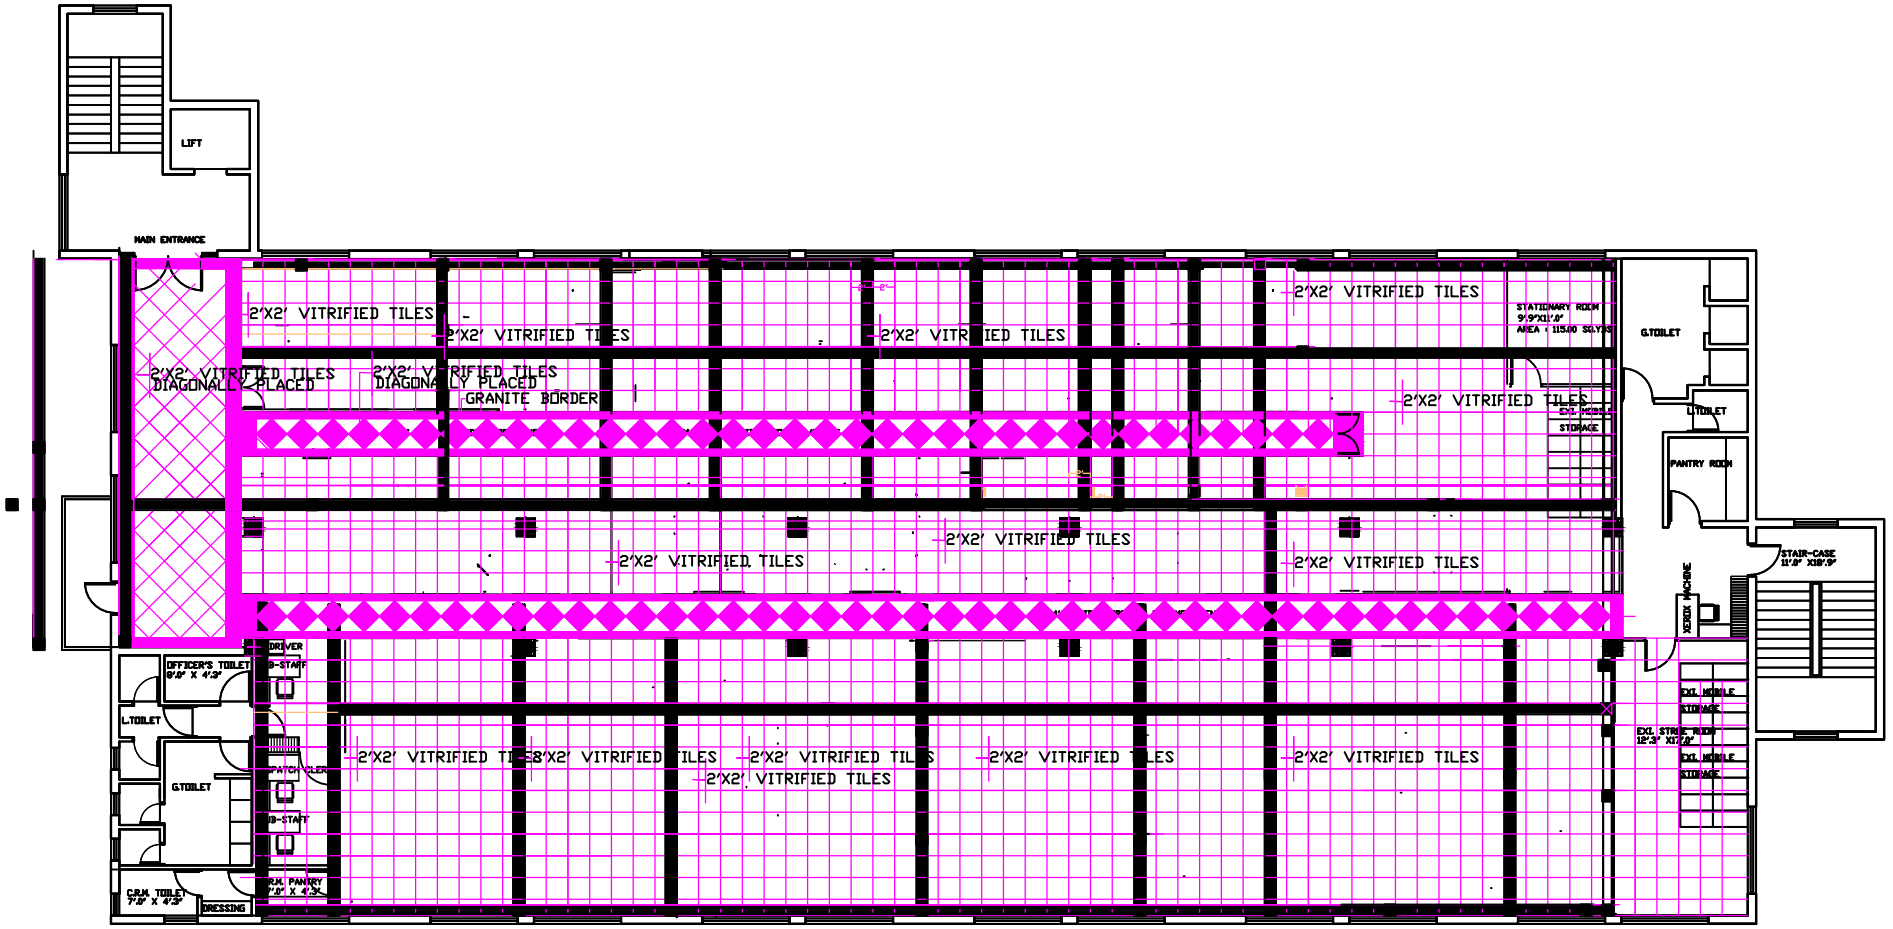

CARPET AREA : 8935.94 SQ.FT

C.R.MANAGER	1.00 NOS
REGIONAL MANAGER	3.00 NOS
MANAGER	
OFFICERS	
CLERKS	
OTHERS	

LEGEND :-
- JUNCTION BOX
- PVC PIPE LINES &TELEPHONE LINES

TOTAL : 88 NOS.

PROPOSED FURNITURE LAYOUT FOR THE ORIENAL INSURANCE CO.
REGIONAL OFFICE,NAVJIVAN BUILDING,B/H. VIDHYAPITH,AHMEDABAD.

PROPOSED COMPUTER CABELLING & FLOORING LAYOUT

SUKRUTI ARCHITECTS & ENGINEERS
11, MILAN PARK, CHHTRALAY ROAD, NEAR PRESIDENT HOTEL, NAVRANGPURA, AHMEDABAD - 380 009.

SCALE:N.T.S.
DELT: ASHOK
CHK:HEMANG
DATE:16/12/15

D:\old\Hemang1\drawings\ORIENTAL INSURANCE CO.LTD\ORIENTAL INSURANCE